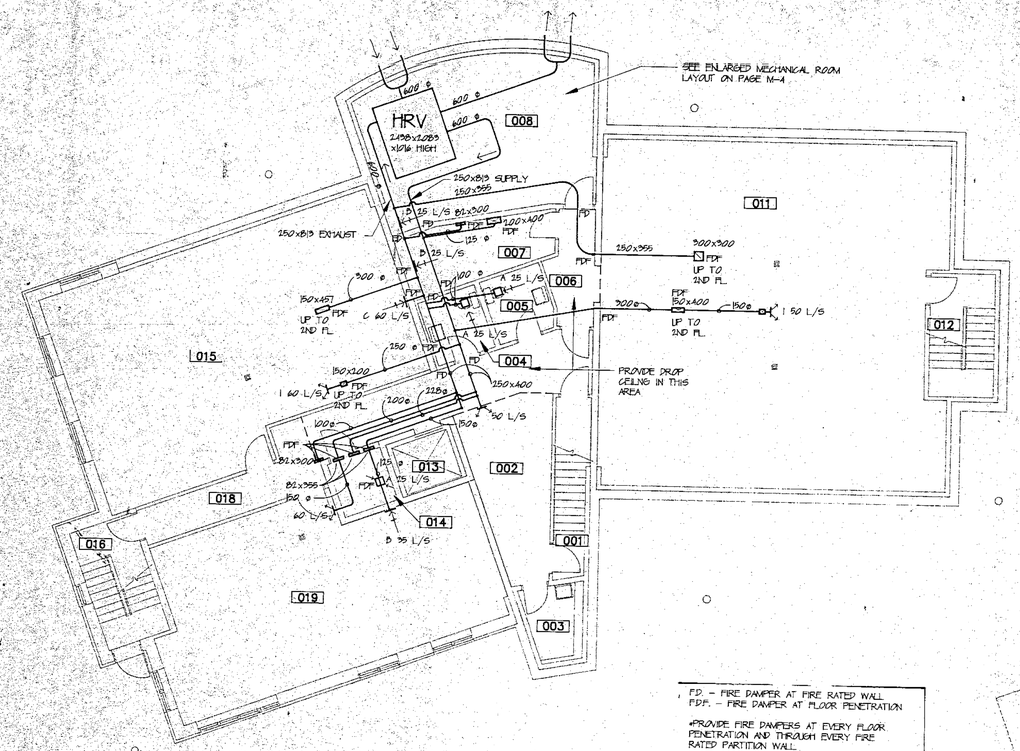

BASEMENT FLOOR PLAN
SCALE 1:100

F.D. - FIRE DAMPER AT FIRE RATED WALL
F.D.F. - FIRE DAMPER AT FLOOR PENETRATION

*PROVIDE FIRE DAMPERS AT EVERY FLOOR PENETRATION AND THROUGH EVERY FIRE RATED PARTITION WALL.

*IN BASEMENT, ALL DUCTS TO BE CONCEALED IN FLOOR CONSTRUCTION OR IN DROPPED CEILING SPACE EXCEPT IN ROOM 1007 AND 1008 WHERE DUCTS WILL BE EXPOSED.

*PROVIDE ACCESS DOOR FIRE DAMPERS FOR EACH LOCATION AT EVERY FLOOR PENETRATION. LOCATION OF THESE ACCESS DOORS TO BE COORDINATED ON SITE WITH ARCHITECT.

*EXPOSED PLENUM TO BE 100x40mm UNLESS NOTED OTHERWISE

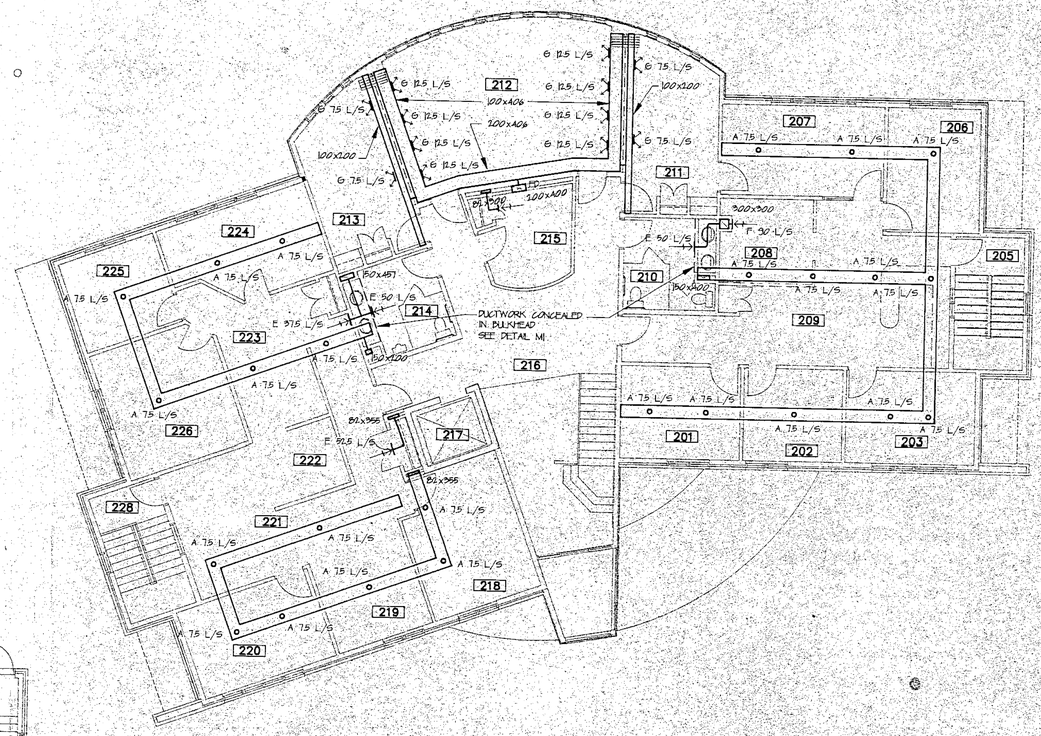

SECOND FLOOR PLAN
SCALE 1:100

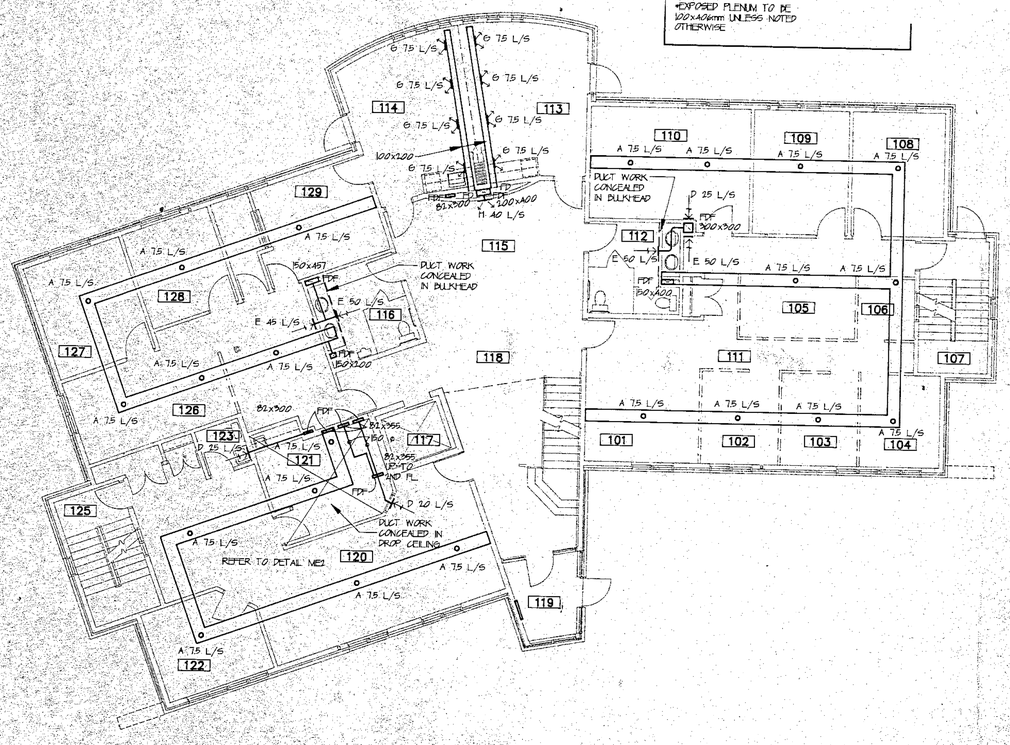

GROUND FLOOR PLAN
SCALE 1:100

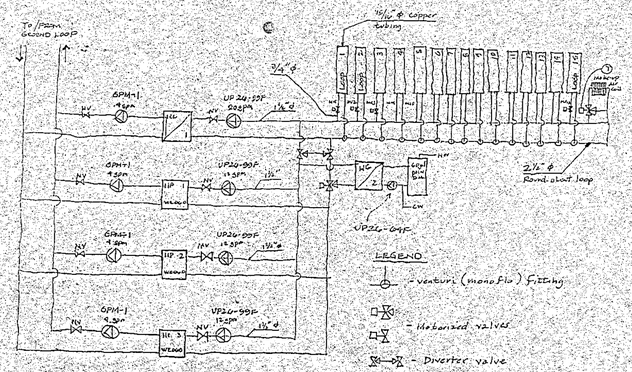

6PM-1 - refers to GEO-FLO PUMP KIT containing a Grundfos UP 26-99F Pump

HEATING/COOLING FLOW DIAGRAM

This drawing is an instrument of service and shall remain the property of the Architect. It shall not be used for additions or alterations to the project or any other project without the Architect's permission in writing.

DRAWING NOT TO BE SCALED

Revisions and Issues

Number	Description	Date

Osburn
Cotnam
Belair
Architects Inc.

172 Algonquin Blvd. East., **Timmins**, Ontario, P4N 1A9
705 267 6438 Fax 264 8218

1275 Main Street West, **North Bay**, Ontario, P1B 2W7
705 476 8466 Fax 476 8555

Unit 201, 54 Queen Street, **Sioux Lookout**, Ontario, P8T 1K1
807 737 2928 Fax 737 3120

NEW TOWN HALL

CORPORATION OF THE TOWN OF SIOUX LOOKOUT

FIFTH AVENUE
SIOUX LOOKOUT, ONT.

HVAC LAYOUT
BASEMENT, GROUND & SECOND FLOOR

Date	MAY 16, 1994
Scale	AS SHOWN
Drawn By	PR
Checked By	MD
Project Number	93.048
Drawing Number	M-1 (93048M1)